SN 00038412

Vol 38 Sur Pg 86

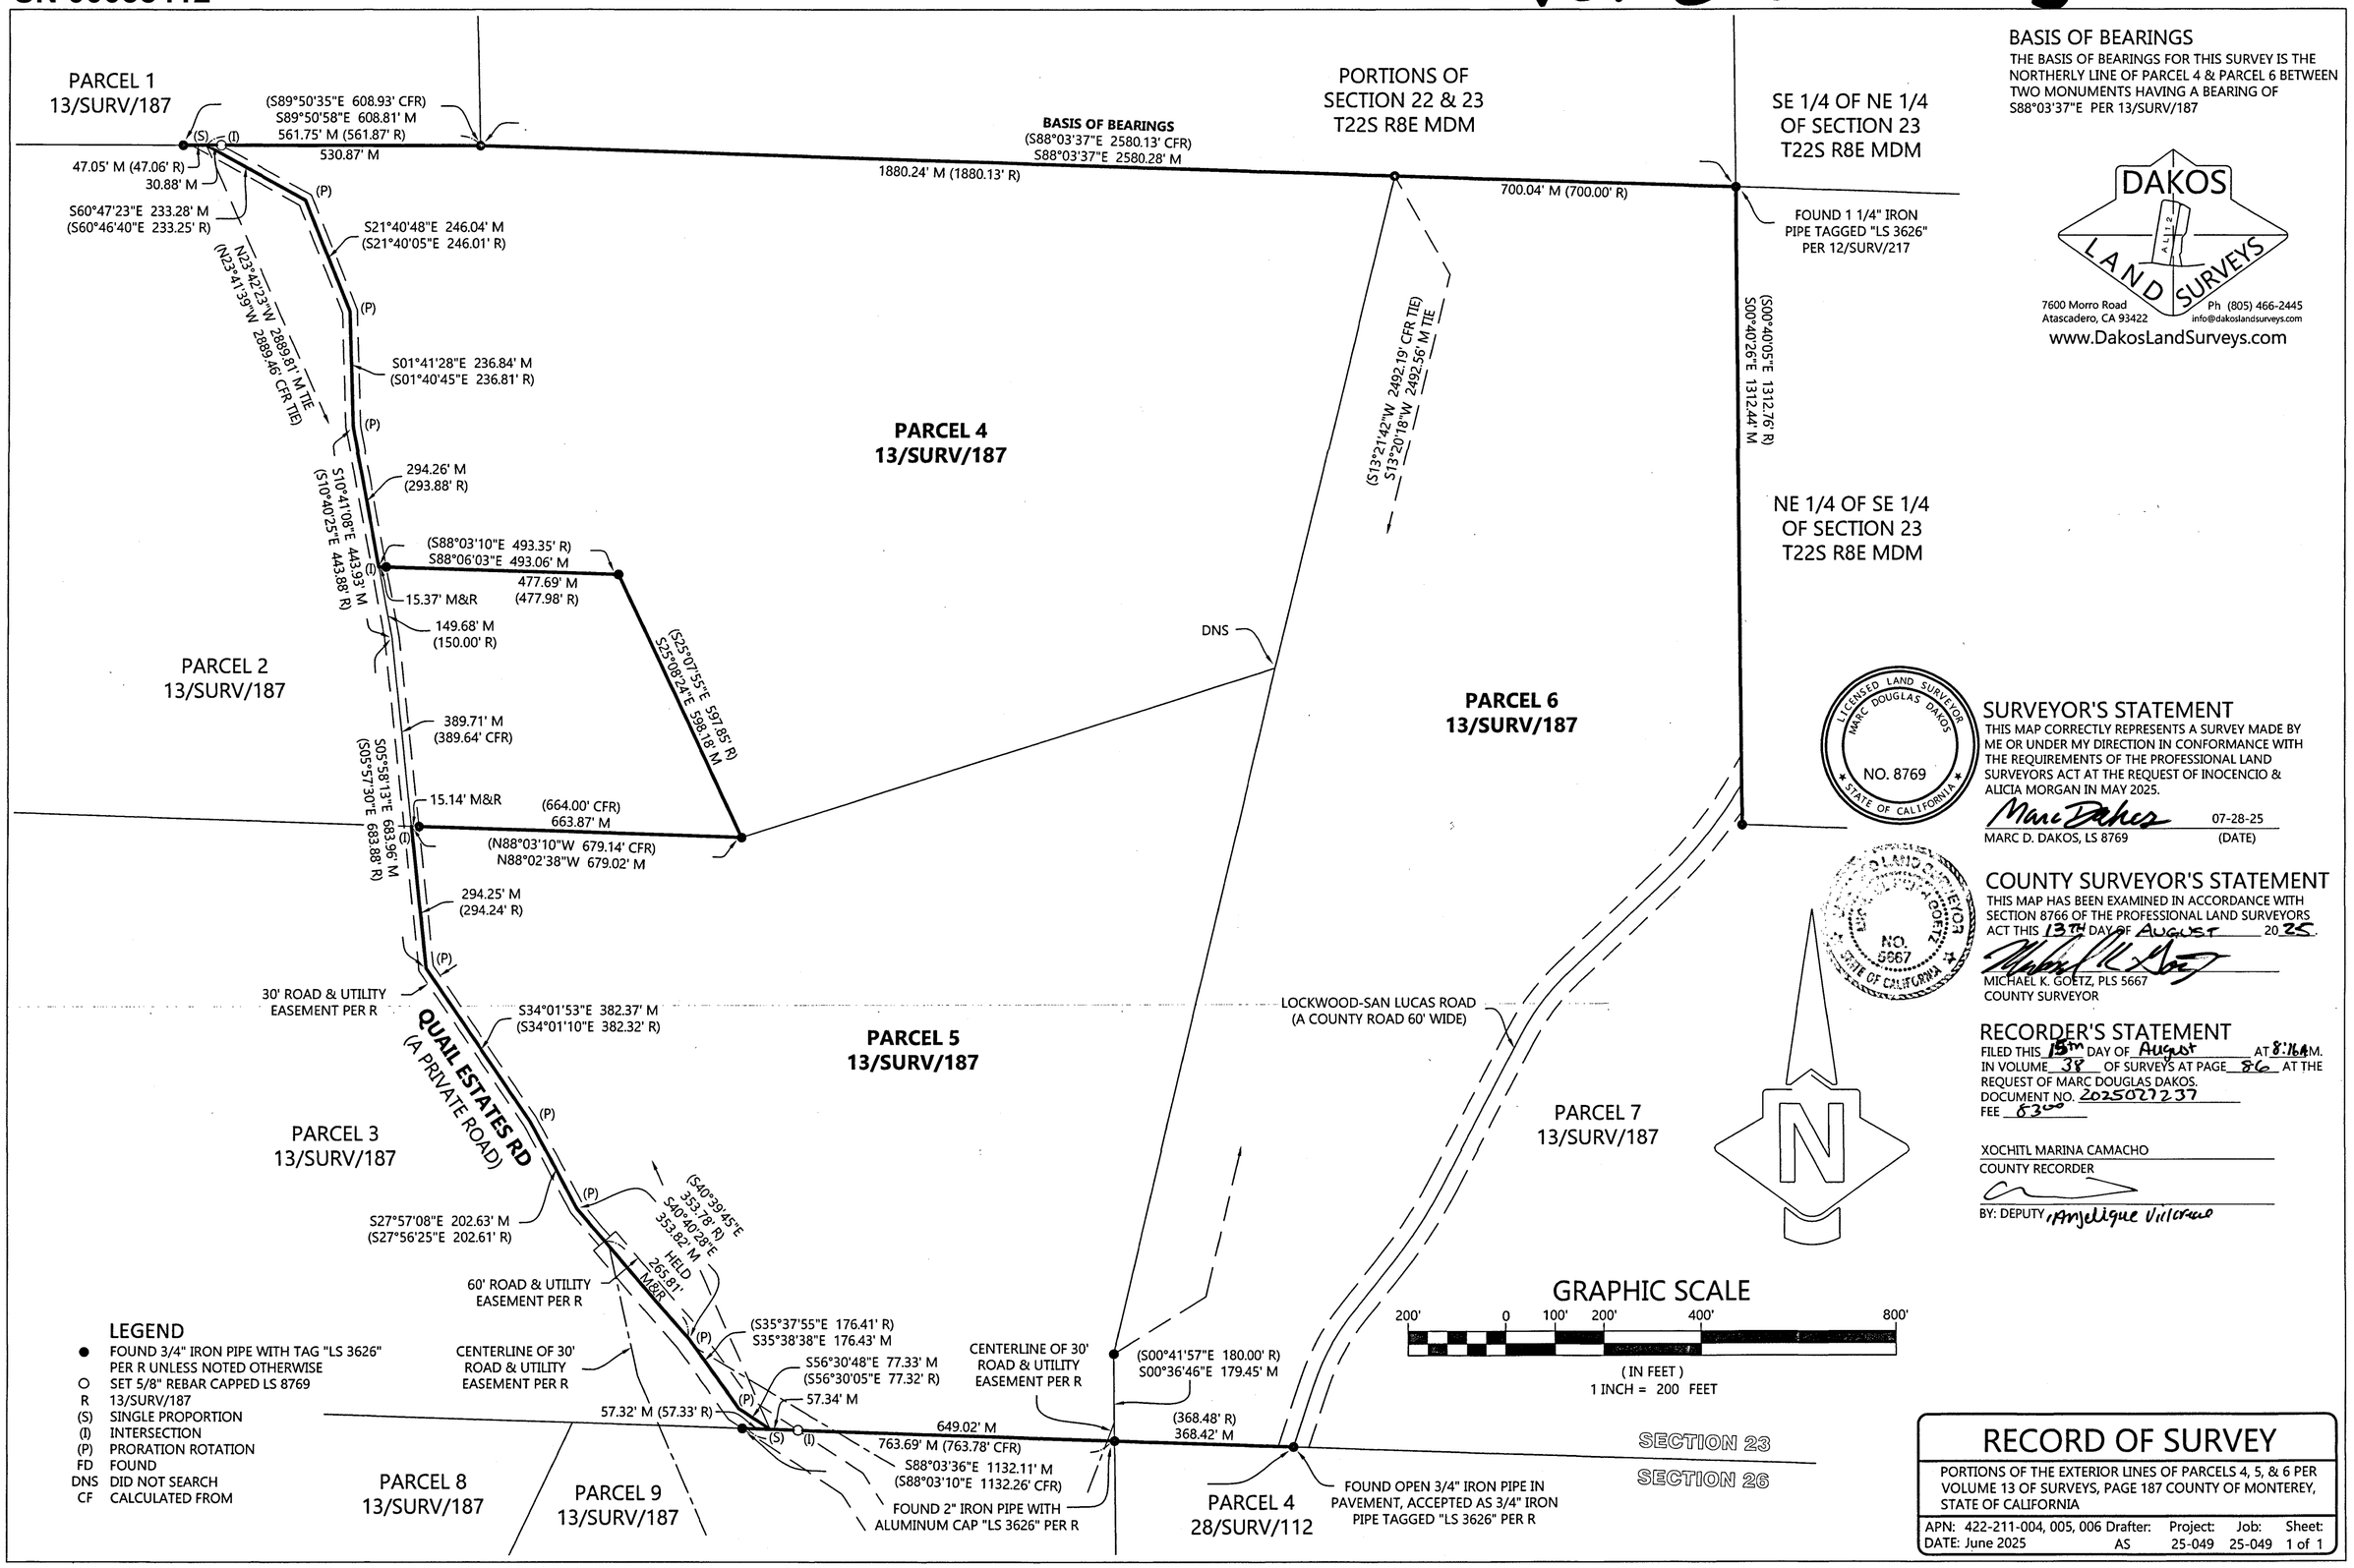


## BASIS OF BEARINGS

THE BASIS OF BEARINGS FOR THIS SURVEY IS THE NORTHERLY LINE OF PARCEL 4 & PARCEL 6 BETWEEN TWO MONUMENTS HAVING A BEARING OF S88°03'37"E PER 13/SURV/187


DAKOS LAND SURVEYS
7600 Morro Road
Atascadero, CA 93422
Ph (805) 466-2445
info@dakoslandsurveys.com
www.DakosLandSurveys.com


## LEGEND

- ● FOUND 3/4" IRON PIPE WITH TAG "LS 3626" PER R UNLESS NOTED OTHERWISE
- O SET 5/8" REBAR CAPPED LS 8769
- R 13/SURV/187
- (S) SINGLE PROPORTION
- (I) INTERSECTION
- (P) PRORATION ROTATION
- FD FOUND
- DNS DID NOT SEARCH
- CF CALCULATED FROM

## SURVEYOR'S STATEMENT

THIS MAP CORRECTLY REPRESENTS A SURVEY MADE BY ME OR UNDER MY DIRECTION IN CONFORMANCE WITH THE REQUIREMENTS OF THE PROFESSIONAL LAND SURVEYORS ACT AT THE REQUEST OF INOCENCIO & ALICIA MORGAN IN MAY 2025.

LICENSED LAND SURVEYOR MARC DOUGLAS DAKOS NO. 8769 STATE OF CALIFORNIA

Marc Dakos 07-28-25

MARC D. DAKOS, LS 8769 (DATE)

## COUNTY SURVEYOR'S STATEMENT

THIS MAP HAS BEEN EXAMINED IN ACCORDANCE WITH SECTION 8766 OF THE PROFESSIONAL LAND SURVEYORS ACT THIS 13TH DAY OF AUGUST 2025.

LICENSED LAND SURVEYOR MICHAEL K. GOETZ NO. 5667 STATE OF CALIFORNIA

MICHAEL K. GOETZ, PLS 5667
COUNTY SURVEYOR

## RECORDER'S STATEMENT

FILED THIS 15TH DAY OF August AT 8:16 A.M.
IN VOLUME 38 OF SURVEYS AT PAGE 86 AT THE REQUEST OF MARC DOUGLAS DAKOS.
DOCUMENT NO. 2025027237
FEE $30.00

XOCHITL MARINA CAMACHO
COUNTY RECORDER

BY: DEPUTY Angelique Villarreal

# RECORD OF SURVEY

PORTIONS OF THE EXTERIOR LINES OF PARCELS 4, 5, & 6 PER VOLUME 13 OF SURVEYS, PAGE 187 COUNTY OF MONTEREY, STATE OF CALIFORNIA

| APN: 422-211-004, 005, 006 | Drafter: | Project: | Job: | Sheet: |
|---|---|---|---|---|
| DATE: June 2025 | AS | 25-049 | 25-049 | 1 of 1 |